


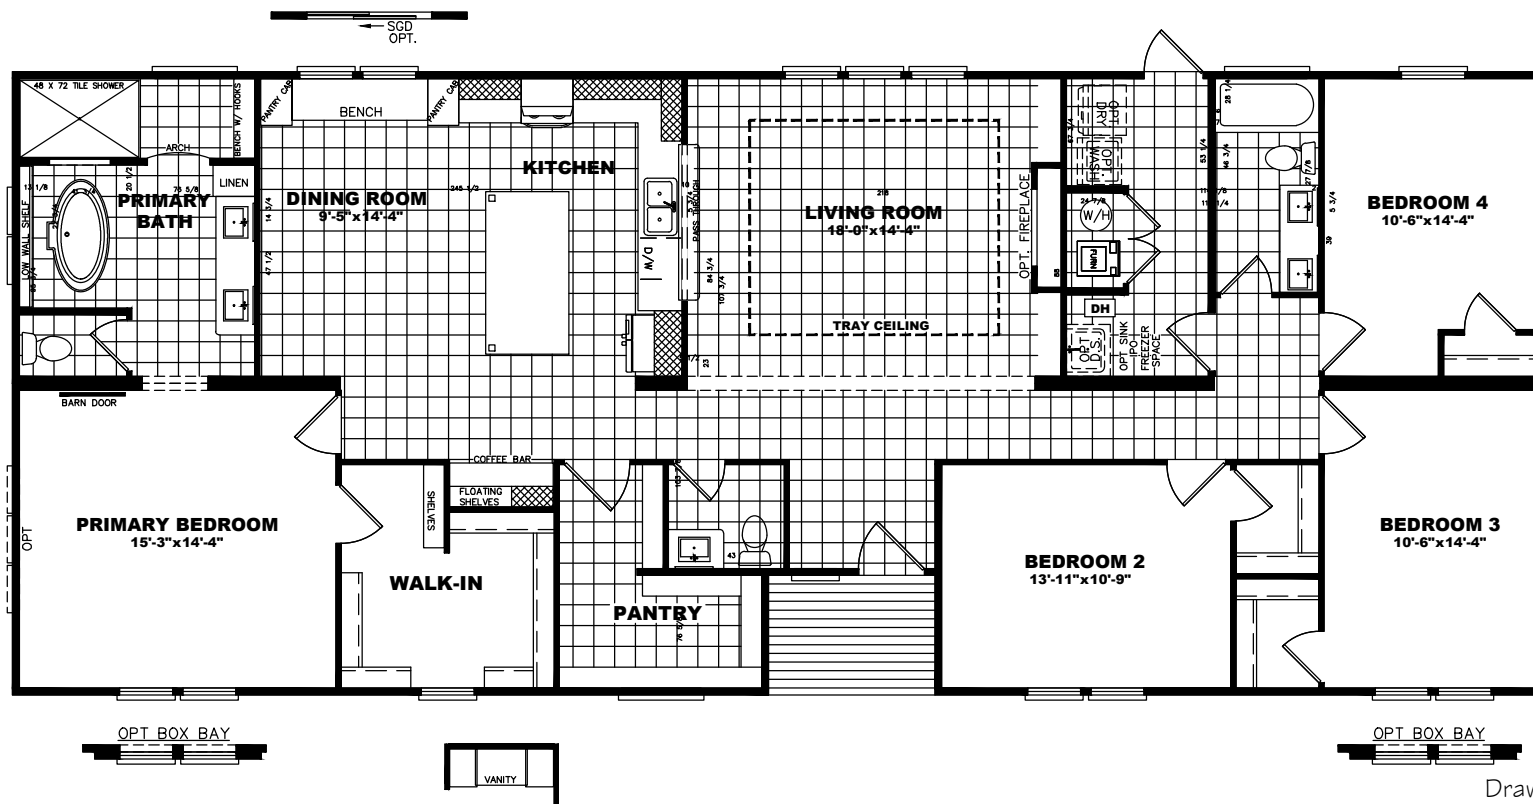
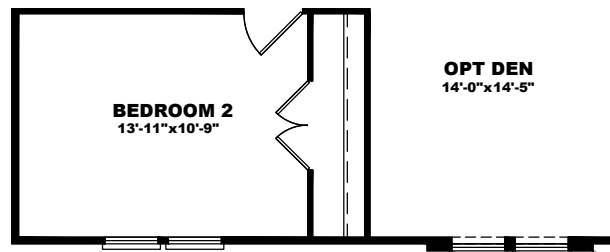
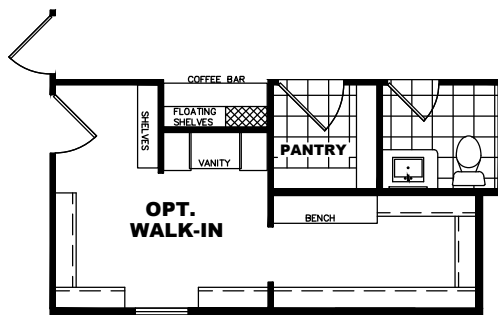
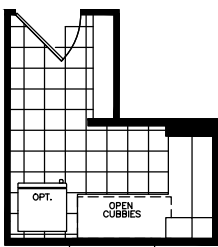


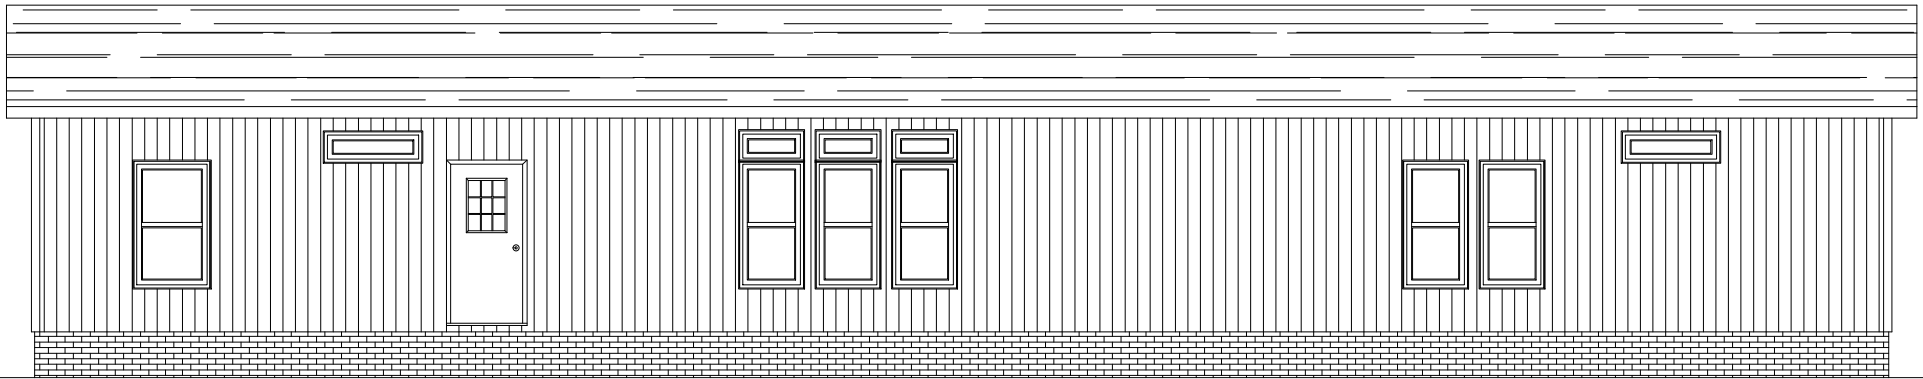

**REAR ELEVATION**

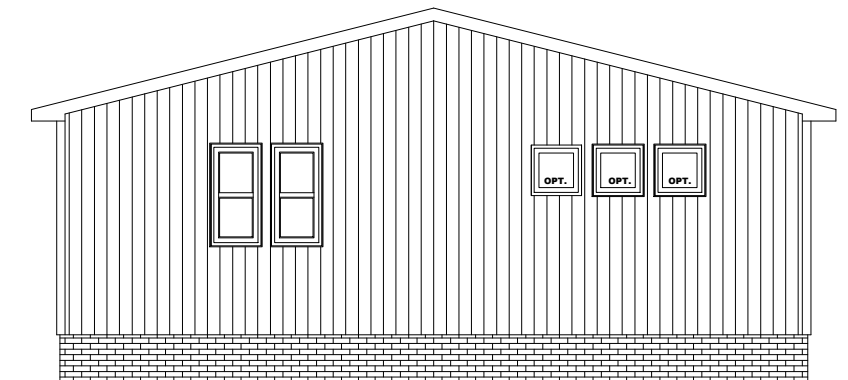

**LEFT ELEVATION**

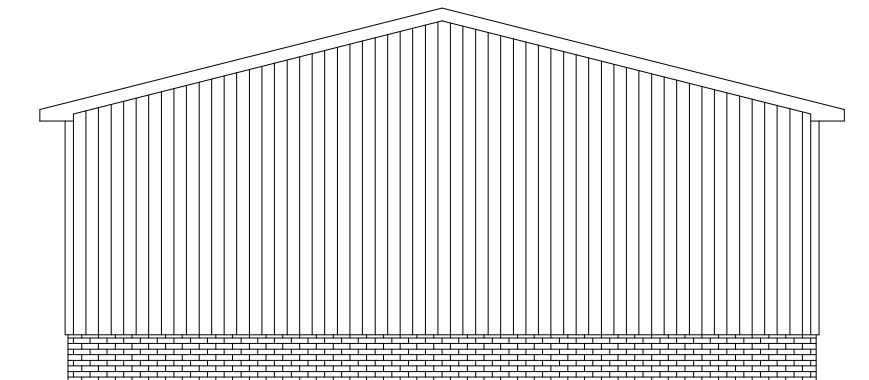

**RIGHT ELEVATION**

**CLD10312** 66'-0 1/2"

**CLD12312** 33'-7"

**CLD10312** 5'-7"




**FRONT ELEVATION**

2174 SQ.FT. (STD PLAN "CONDITIONED")  
SQ.FT. (W/OPT. PORCH/RECESS "CONDITIONED")

|                                       |                  |               |
|---------------------------------------|------------------|---------------|
| <b>Clayton</b><br>home building group | Model #DSN32744B | Drawing #:    |
|                                       | Date:            | Scale: 32M537 |
| Product Designer:                     | 32x74' DESINGER  |               |
| ELEVATION                             |                  |               |

\*FOR 30 lb & 40 lb ROOF LOAD REFER TO TABLES 7b & 7c IN THE INSTALLATION MANUAL.

| PIER LOAD 40lb. ROOF LOAD |                   |
|---------------------------|-------------------|
| COLUMN PIER #             | COLUMN LOAD (lbs) |
| PIER # 1                  | 38063             |
| PIER # 2                  | 3806              |
| PIER # 3                  | 8181              |
| PIER # 4                  | 8181              |
| PIER # 5                  | 7213              |
| PIER # 6                  | 7213              |

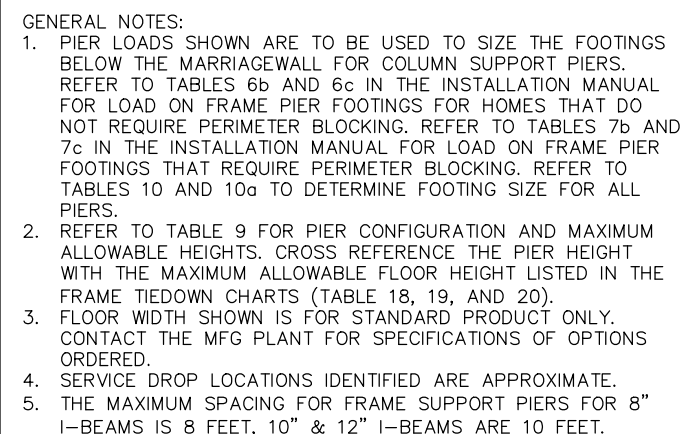

| SERVICE DROP LEGEND |                     |
|---------------------|---------------------|
| <b>E</b>            | = ELECTRICAL DROP   |
| <b>W</b>            | = WATER INLET       |
| <b>D</b>            | = DWV PLUMBING DROP |
| <b>G</b>            | = GAS INLET         |

2174 SQ.FT. (STD PLAN "CONDITIONED")  
SQ.FT. (W/OPT. PORCH/RECESS "CONDITIONED")

|                                                                                       |                  |        |            |
|---------------------------------------------------------------------------------------|------------------|--------|------------|
|  | Model #DSN32744B |        | Drawing #: |
|                                                                                       | Date:            | Scale: | 32M537     |
| Product Designer:                                                                     | 32x74' DESINGER  |        |            |

## PIER LOADS